FilmL.A., Inc.
6255 W Sunset Blvd, 12th Floor
Hollywood, CA 90028
t: (213)977-8600 - f: (213)977-8601
www.filmla.com

Summary Information

Permit No: F00141817-C **Type of Permit:** FILMING **Release Date:** 09/12/2018

Production Company CBS CORPORATION

Insured Company Name CBS CORPORATION
Contact Phone No. 1 323-956-2200
Contact Phone No. 2
Fax
Address 4024 RADFORD AVE
STUDIO CITY, California 91608

Production Title UNBELIEVABLE

Type of Production TV Drama

Producer John Vohlers

Director Lisa Cholodenko

1st AD Ben Scissors

Production Manager Skip Beaudine

FilmL.A. Coordinator Melissa Levine

Location Manager Jared Kurt
Primary Phone Mobile - (323) 960 3410
Secondary Phone

Location Assistant n/a n/a
Primary Phone Mobile - (323) 960 3410
Secondary Phone

Fees

FILMLA NON-REFUNDABLE FILM PERMIT RIDER FEE	$109.00

Total Permit Fee $109.00

Number of Locations 1

NOT A PERMIT

FilmL.A., Inc.
6255 W Sunset Blvd, 12th Floor
Hollywood, CA 90028
t: (213)977-8600 - f: (213)977-8601
www.filmla.com

Summary Information — Location

Permit Number	F00141817-C	**Location Manager**	Jared Kurt
Production Company	CBS CORPORATION	Primary Phone	Mobile - (323) 960 3410
Insured Company	CBS CORPORATION	Secondary Phone	
Production Title	UNBELIEVABLE		

Location Address 8826 Reseda Blvd, Los Angeles, CA, 91324

Location Type Cafe

Prep Dates 9/11/2018 - 9/11/2018 07:00 - 19:00 1 day

Film Dates 9/12/2018 - 9/12/2018 06:00 - 22:00 1 day

Strike Dates 9/13/2018 - 9/13/2018 07:00 - 19:00

Open or Closed to the Public Closed

Generic Conditions

*LA CITY AND/OR LA COUNTY FIRE CHECKLIST ATTACHED TO FINAL PERMIT. THE PERMITTEE IS RESPONSIBLE FOR COMPLETING CHECKLIST PRIOR TO FILMING ACTIVITY AT THIS LOCATION. NON COMPLIANCE MAY RESULT IN ASSIGNMENT OF A FIRE OFFICER.
Community Survey Required
Equipment staging and vehicles may park on one side of the street only.
Must Maintain 5' Clearance on Sidewalks/Walkways
Must maintain local/emergency access
No cast or crew parking on area streets
Notify LAPD Devonshire Division (818) 832 0633 and comm. (213) 978-6552 1/2 hour prior to any gunfire, brandishing weapons, special effects or simulated emergency or criminal activity.
Number of uniformed officers listed on the permit is a minimum requirement. Permittee remains responsible for deploying a sufficient number of uniformed officers to provide traffic and crowd control to ensure the safety of the film crew and the public.

Please see attached documents

Reseda Blvd btwn Rayen St & Gresham St BS curb+bike - Unbelievable.pdf
CCE08092018_0001.pdf

Equipment on Location

Type	Quantity
5 or 10 ton trucks	5
Cast/Crew vehicles	75
Catering Truck	1
Condors	1
Cranes	1

Personnel on Location

Type	Quantity
Cast	5
Crew	75
Extras	35
Off-Duty/Retired LAPD Officer(s)	2
Spot Check	1

NOT A PERMIT

FilmL.A., Inc.
6255 W Sunset Blvd, 12th Floor
Hollywood, CA 90028
t: (213)977-8600 - f: (213)977-8601
www.filmla.com

Summary Information — Location

Permit Number F00141817-C
Production Company CBS CORPORATION
Insured Company CBS CORPORATION
Production Title UNBELIEVABLE

Location Manager Jared Kurt
Primary Phone Mobile - (323) 960 3410
Secondary Phone

Cube Trucks	3
Generator	1
Honey Wagons	1
Picture vehicles	10
Portable restrooms	1
Scissor Lifts	1
Semi Trucks	5
Stakebed Trucks	5
Trailers	3
Vans	4

Filming Activities Brandishing weapons; Drive ups & away; Equipment on sidewalk, in curb lane & across street; Interior and exterior dialogue; Intermittent pedestrian control; Intermittent traffic control - 2 minutes standard; Dolly tracks, Condors/Cranes, Wet down and rain effects/ Rain bars . 2 minute traffic and pedestrian control. 10-Picture car(s) in front in curb lane and across street. 35-background. Tenting windows.;

Jurisdiction **Political:** Los Angeles City - Council District 12 **Police:** Los Angeles Police Department **Fire:** Los Angeles City

Thomas Guide **Page:** 500 **Grid:** J7

Coordinator Note RIDER C - ADDS BRANDISHING WEAPONS.

Parking

Base Camp
Location Type :
Other Location
9650 Reseda Blvd, Northridge, CA, 91324

Crew Parking
Location Type :
Other Location
9650 Reseda Blvd, Northridge, CA, 91324

NOT A PERMIT

Permit #F00141817-C

Ⓢ TRAFFIC SIGNAL

● TRAFFIC CONE

TYPE I W/ SIGN

FLASHING ARROW SIGN (FAS)

ALL TRAFFIC CONTROL WILL BE INSTALLED TO MEET OR EXCEED THE LATEST CA-MUTCD MINIMUM REQUIREMENTS

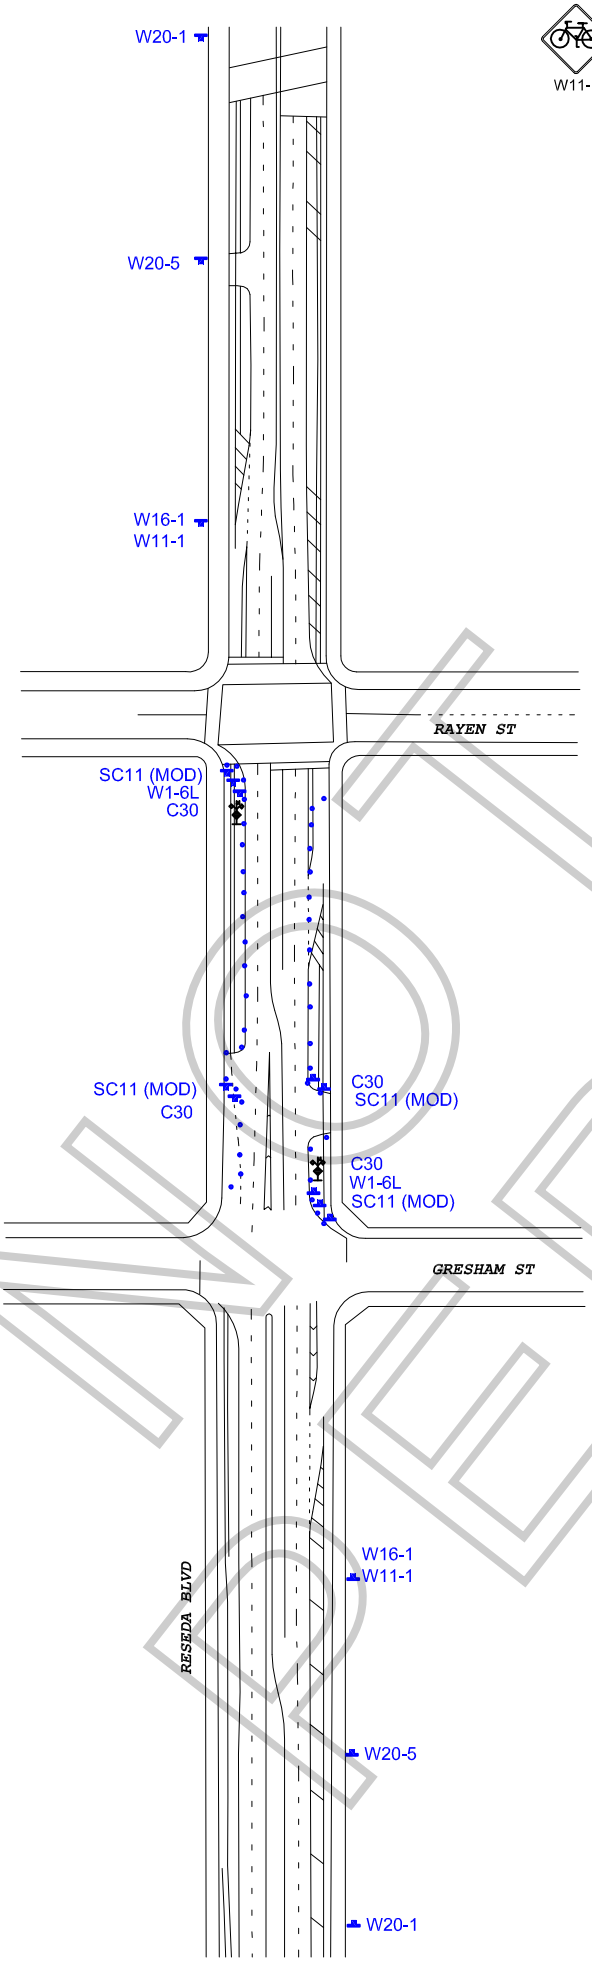

WORK ZONE TRAFFIC CONTROL PLAN
GENERAL NOTES

1. **DATE/TIME: 9-12-18 FROM 06:00 HOURS TO 22:00 HOURS.**
2. ALL SIGNING, STRIPING, AND TRAFFIC CONTROL DEVICES SHALL CONFORM TO THE (CURRENT) STATE OF CALIFORNIA DEPARTMENT OF TRANSPORTATION (CALTRANS) STANDARD PLANS AND STANDARD SPECIFICATIONS , CALIFORNIA MUTCD, AND ANY ADDENDUMS THERETO, AND AS SHOWN ON THESE PLANS, SYMBOLS AND ABBREVIATIONS USED ARE SHOWN ON CALTRANS STANDARD PLANS.
3. THERE WILL BE NO INTERFERENCE WITH TRAFFIC SIGNALS OR CROSSWALKS.
4. CONES WILL BE 28" MINIMUM HEIGHT AND HAVE REFLECTORIZED SLEEVES FOR NIGHT WORK.
5. POLICE WILL DIRECT TRAFFIC IF NECESSARY.

TCP FOR: UNBELIEVABLE

LOCATION:
W/S CURB & BIKE - RESEDA BLVD FROM RAYEN ST TO GRESHAM ST
E/S CURB & BIKE - RESEDA BLVD FROM RAYEN ST TO GRESHAM ST
NORTHRIDGE, CALIFORNIA

CONTACT: DAVE STANLEY
OFFICE# 323-579-1171

JCL TRAFFIC SERVICES
(213) 622-9775
C31-CA Lic # 805357

DATE	REVISIONS	DRAFTER: MARIO MENJIVAR
9-10	DATE CHANGED	SCALE: N.T.S.
		FILM LA:

NOT A PERMIT

Appointment of Stanley Production Services
As Authorized Agent and Representative

I certify that I am a representative of CBS Corporation ("Principal") and am authorized to enter into binding contractual agreements on its behalf. I further certify that I am authorized by Principal to appoint other representatives and agents for Principal and to give such representatives and agents authority to enter into and bind Principal to agreements relating to the issuance of and compliance with location film (e.g. theatrical, television, commercial and other motion. picture filming) and still photographic permits, including the permits themselves and any riders to such permits. Acting on behalf of Principal in my capacity as its authorized representative, I appoint Stanley Production Services and it employees and agents SPS as Principal's authorized representatives and agents to apply for location film (e.g. theatrical, television, commercial and other motion. picture filming) and still photographic permits on behalf of Principal through FilmLA, Inc. for any city, county or through any other jurisdictions where FilmLA, Inc. operates, to negotiate, discuss, accept, modify, agree to and bind Principal to the terms and conditions of such permits (including all restrictions and/or community guidelines applicable to any such permit); and to execute such permits on behalf of Principal. Principal understands, acknowledges and agrees that it (and/or its insurer) remains responsible and liable for all obligations imposed by or incidental to any permit or rider issued to Principal signed by any employee or agent of (including any coordinator, runner or messenger used by) SPS Principal further agrees to comply with the terms and conditions of any such permits and hereby appoint SPS as an authorized representative to facilitate compliance with such terms and conditions following issuance of any such permits and to enter into agreements for Principal with respect thereto. Any person, agency, entity, or organization (including FilmLA, Inc. and any city, county or other jurisdictions where FilmLA, Inc. operates) may rely upon this appointment and need not obtain further authorization for any act described herein. An original or faxed copy of this appointment shall be sufficient, and may be treated as an original for your purposes. The appointment may be revoked by Principal at any time in writing delivered to FilmLA, Inc., but in any case shall expire one (1) year from the date of execution set forth below.

I declare under penalty of perjury under the laws of the State of California that I am authorized to appoint SPS as agent for Principal, and based upon that authority I hereby appoint SPS as Principal's agent as set forth herein.

Date: 8/9/2018

Jared Kurt

Representative's Signature

Representative's Name (Please Print)

Locations

Representative's Title (Please Print)

CBS Corporation

Name of Principal (i.e. company name) (Please Print)

Street: 5254 Melrose Avenue Suite 307 D
City: Los Angeles
State: CA
ZIP: 90038

Principal's Mailing Address (Please Print)

323-960-3410

Principal's Phone Number (Please Print)

Stanley Production Services

957 Woodlawn Dr
Thousand Oaks Ca 91360

NOT A PERMIT